PRODUCED BY AN AUTODESK EDUCATIONAL PRODUCT

DETAILED DESIGN FOR THE CONSTRUCTION OF CROCODILE ENCLOSURE AT MINI ZOO PIPLI

82

LEGEND

* LENGHT OF VISITOR VIEWING AREA = 20.0m
* TOTAL LENGTH = 85.0m
* AREA OF ENCLOSURE = 475 sqm
* UPPER AREA OF POND =175sqm
* WIIDTH OF VISITOR PATH = 2.00m
* AVERAGE WIDTH OF ARENA = 4.00m
* DEPTH OF WATER = 2.00m
* MOUNDS HEIGHT = 3.00m
* ALL DIMESIONS ARE IN Metres

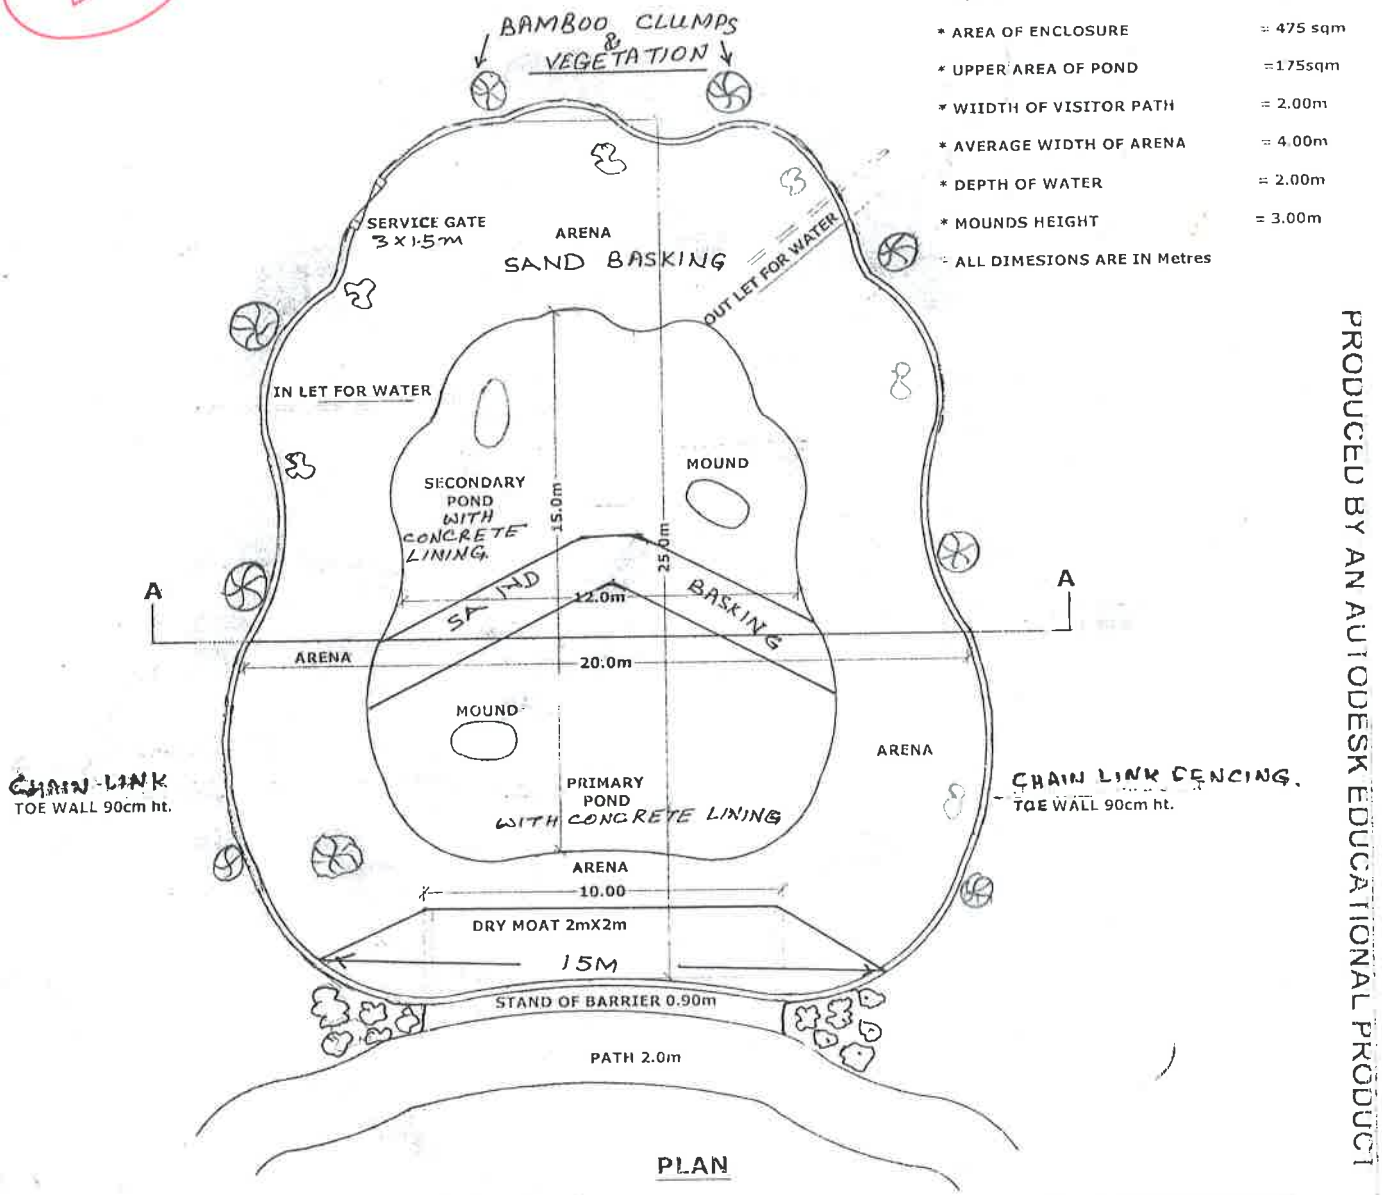

PLAN

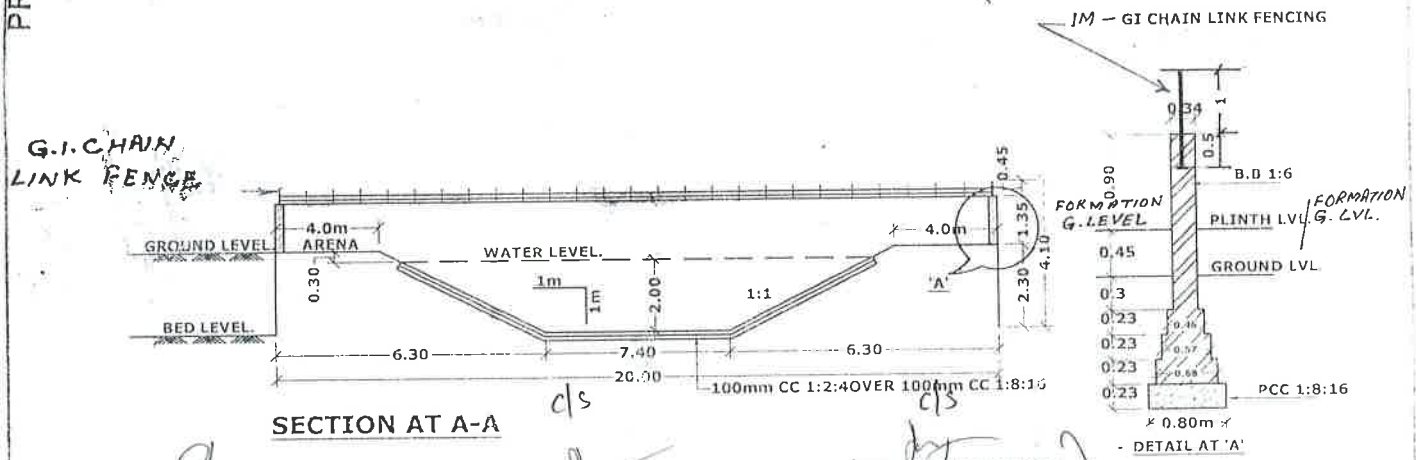

SECTION AT A-A

Divisional Wild Life Officer
Panchkula

Conservator of Forests
(Wildlife) Haryana,
Panchkula

Addl. PCCF (Wildlife)
Cum-Chief Wildlife Warden
Haryana, Panchkula

B. S. BONAL IFS
Member Secretary
Central Zoo Authority
Ministry of Environment, Forests & Climate Change
Govt. of India, New Delhi-110001
21/12/17

PRODUCED BY AN AUTODESK EDUCATIONAL PRODUCT
PRODUCED BY AN AUTODESK EDUCATIONAL PRODUCT
PRODUCED BY AN AUTODESK EDUCATIONAL PRODUCT