SMALL CAT ENCLOSURE PLAN AT RESCUE AND REHABILITATION CENTRE AT GZRRK, JAMNAGAR, GUJARAT.

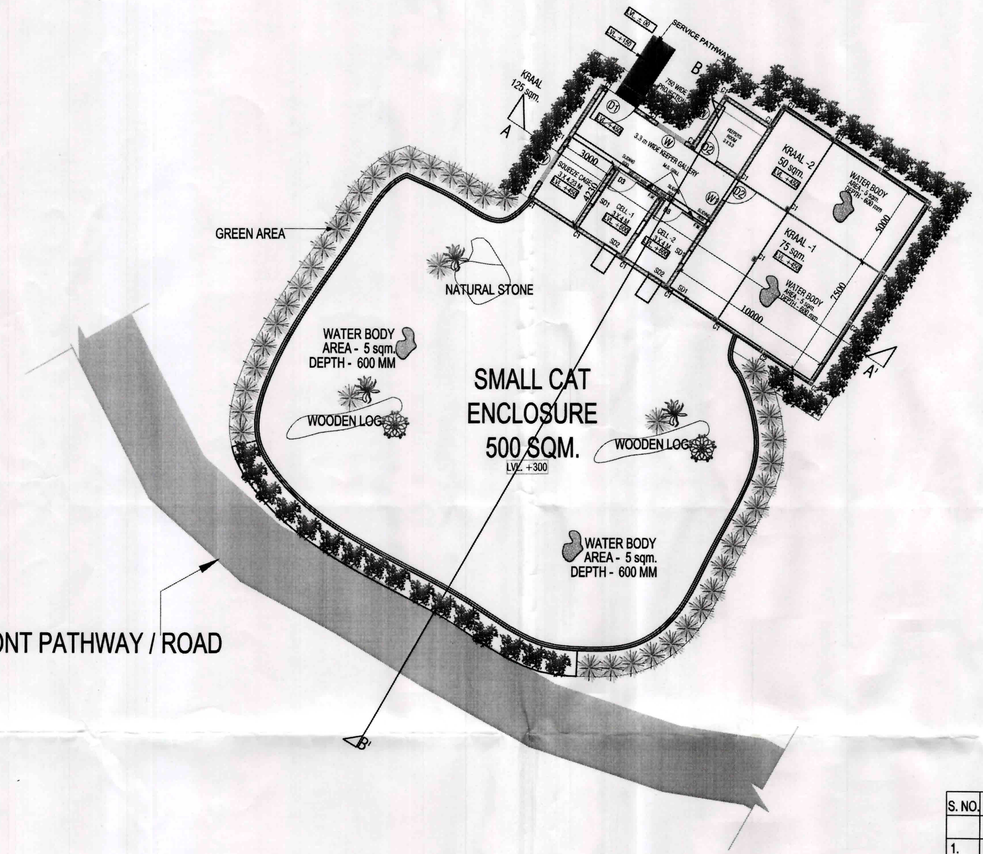

OPENINGS DETAILS :-

SD1 - 750 X 900 - Side sliding
SD2 - 750 X 900 - Up sliding
D1 - 2000 X 2100 - Side hang
D2 - 1500 X 2100 - Side hang
D3 - 1200 X 2100 - Side hang
W - 2000 X 1200 - M.S. Grill window
W1 - 1500 X 1200 - M.S. Grill window
FW - 250 X 250 - M.S.Grill window

S. NO.	ITEMS	CZA NORMS				PROVIDED			
		L (m)	B (m)	H (m)	Area (sqm.)	L (m)	B (m)	H (m)	Area (sqm.)
1.	FEEDING CUBICLE / NIGHT SHELTER	2.0	1.5	2.5		4.0	3.0	3.0	
2.	KRAAL				100				125
3.	ENCLOSURE				500				500
4.	FRONT BARRIER			4.0 +1.5				5.0+0.3	
5.	REAR BARRIER CHAINLINK FENCE 50x50x8 GAUGE			4.0 +1.5				5.0+0.3	
6.	75 x75 x6 mm M.S. STRUCTURAL POST SHOULD BE USED TO SUPPORT THE CHAIN LINK FENCE & 1.5 M LONG M.S. PLATE @60° ANGLE SHOULD BE WELDED AT TOP.								

The drawings of the Small Cat enclosures proposed to be constructed at the Greens Zoological Rescue and Rehabilitation Kingdom at the Village Kanalus Tal. Lalpur of Jamnagar District, Gujarat were approved by the 91st Meeting of the Expert Group on Zoo Designing of the Central Zoo Authority (CZA) held on 23-24.01.2020 and communicated to the Zoo vide this office letter No. 20-1/2019-CZA(PKR)/2183/2020, dated 06.02.2020.

Authenticated
DIG (HQ), CZA

डॉ. सोनाली घोष / DR. SONALI GHOSH
उप वन महानिदेशक (मुख्यालय)
Dy. Inspector General of Forests (H.Q.)
केन्द्रीय चिड़ियाघर प्राधिकरण / Cent. Zoo Authority
पर्यावरण, वन और जलवायु परिवर्तन मंत्रालय
Ministry of Environment, Forest & Climate Change
भारत सरकार, नई दिल्ली / Govt. of India, New Delhi

Central Zoo Authority

REFERENCE DOCUMENTS/DRAWINGS

DRAWING NO.	DRAWING TITLE	REV.

For Reliance Industries Ltd.
Authorised Signatory

DRG. CATEGORY:
[1] FOR SUBMISSION

DRAWN BY: Signature & Name AR.JITENDRA
Date 18-01-2020
CHECKED BY: Signature & Name

REV.NO.	REVISIONS	DATE	DRN	CHK	APP	PM

PROJECT:
GREENS ZOOLOGICAL, RESCUE & REHABILITATION KINGDOM, JAMNAGAR, GUJARAT.

TITLE:
SMALL CAT ENCLOSURE PLAN AT RESCUE AND REHABILITATION CENTRE AT GZRRK, JAMNAGAR, GUJARAT.

ARCHITECTS:
"GENESIS CONSULTANTS"
167 I.F, Second floor, Sarai Julena, New Delhi-110025
Email: architectjitendrasingh@gmail.com, contact: 08957665400, 08750323195
Jitendra

DRG. NO.
SMALL CAT RESCUE / SUB / 05(A)

SCALE 1:200

NORTH

SMALL CAT ENCLOSURE NIGHT HOUSE PLAN AT RESCUE AND REHABILITATION CENTRE AT GZRRK, JAMNAGAR, GUJARAT.

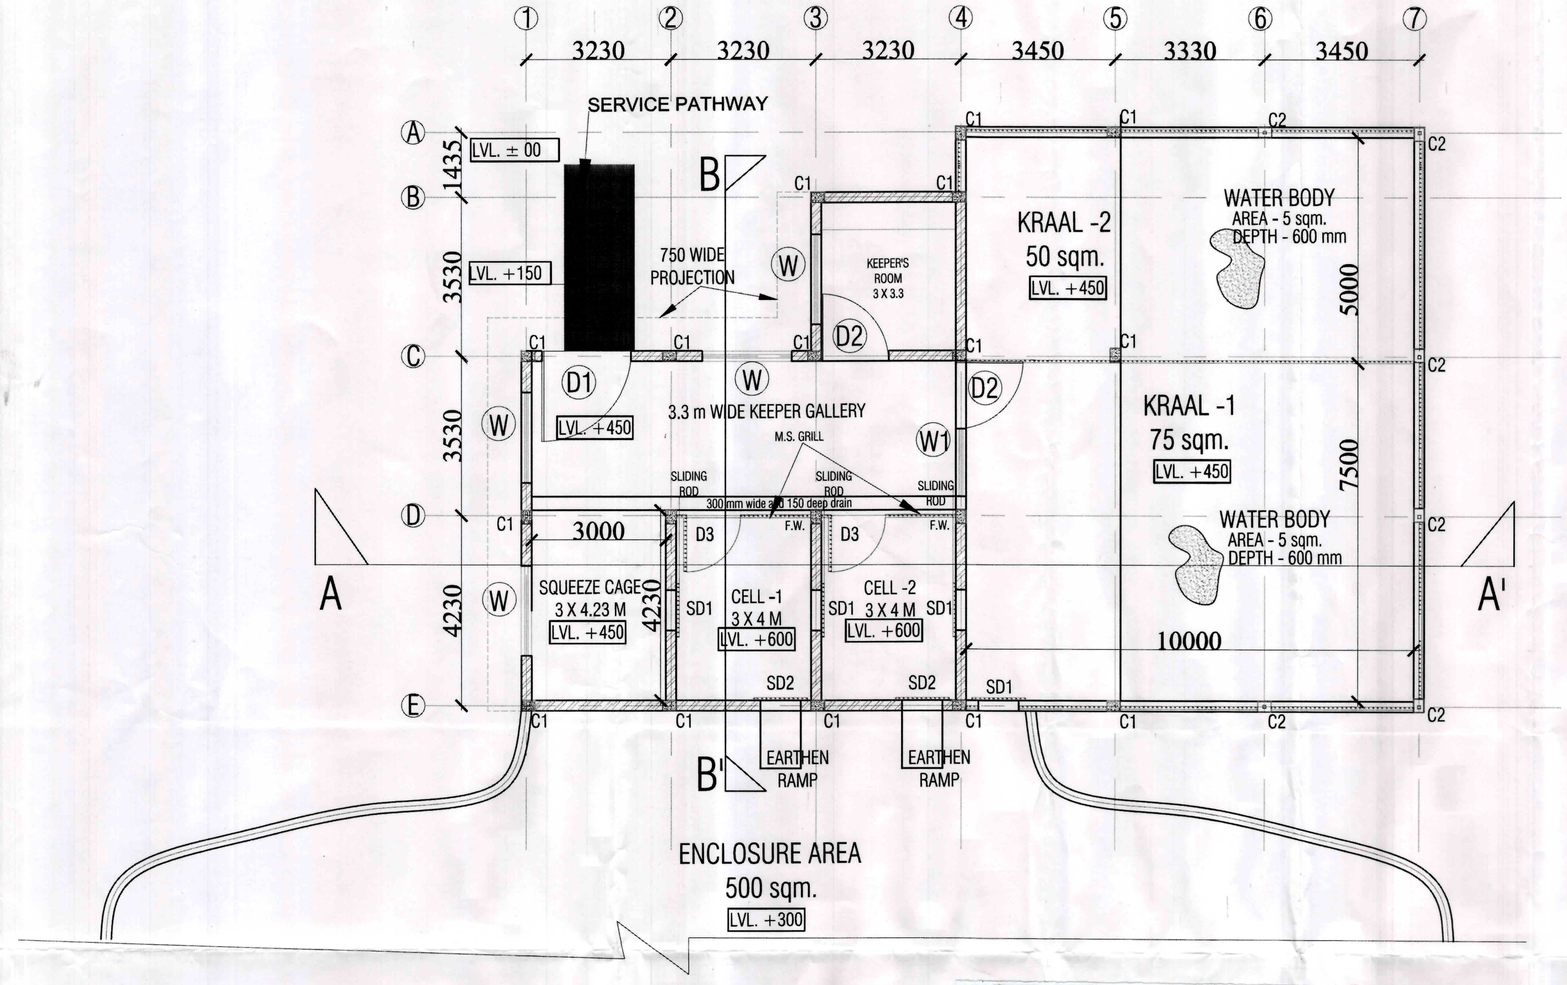

REFERENCE DOCUMENTS/DRAWINGS		
DRAWING NO.	DRAWING TITLE	REV.

OPENINGS DETAILS :-

SD1 - 750 X 900 - Side sliding
SD2 - 750 X 900 - Up sliding
D1 - 2000 X 2100 - Side hang
D2 - 1500 X 2100 - Side hang
D3 - 1200 X 2100 - Side hang
W - 2000 X 1200 - M.S. Grill window
W1 - 1500 X 1200 - M.S. Grill window
FW - 250 X 250 - M.S.Grill window

For Reliance Industries Ltd
Authorised Signatory

The drawings of the Small Cat enclosures proposed to be constructed at the Greens Zoological Rescue and Rehabilitation Kingdom at the Village Kanalus Tal. Lalpur of Jamnagar District, Gujarat were approved by the 91st Meeting of the Expert Group on Zoo Designing of the Central Zoo Authority (CZA) held on 23-24.01.2020 and communicated to the Zoo vide this office letter No. 20-1/2019-CZA(PKR)/2183/2020, dated 06.02.2020.

Authenticated
DIG (HQ), CZA
डॉ. सोनाली घोष / DR. SONALI GHOSH
केन्द्रीय चिड़ियाघर प्राधिकरण
पर्यावरण, वन और जलवायु परिवर्तन मंत्रालय
Ministry of Environment, Forest & Climate Change
भारत सरकार, नई दिल्ली / Govt. of India, New Delhi

Central Zoo Authority

DRG. CATEGORY:	
1 FOR SUBMISSION	DRAWN BY: Signature & Name ARJITENDRA
	Date 18-01-2020
	CHECKED BY: Signature & Name

PROJECT:
GREENS ZOOLOGICAL, RESCUE & REHABILITATION KINGDOME, JAMNAGAR, GUJARAT.

TITLE:
SMALL CAT ENCLOSURE NIGHT HOUSE PLAN AT RESCUE AND REHABILITATION CENTRE AT GZRRK, JAMNAGAR, GUJARAT.

ARCHITECTS:
* GENESIS CONSULTANTS*
167 / F, Second floor , Saraj Julana, New Delhi-110025
Email: architectjitendrasingh@gmail.com, contact: 08957665400, 08750323195

Jitendra

SCALE 1:75	DRG. NO. SMALL CAT RESCUE / SUB / 05(B)	NORTH

SMALL CAT ENCLOSURE SECTION AT RESCUE AND REHABILITATION CENTRE AT GZRRK, JAMNAGAR, GUJARAT.

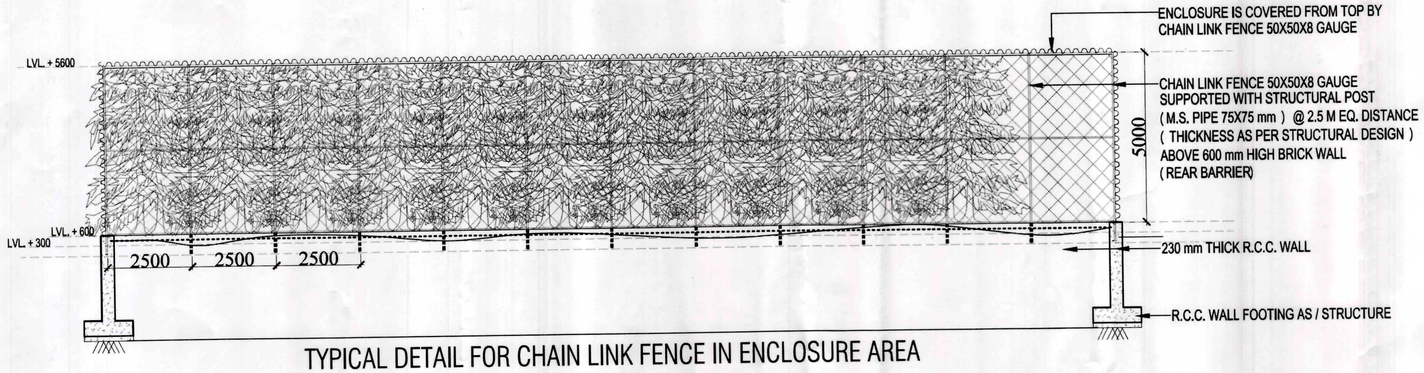

TYPICAL DETAIL FOR CHAIN LINK FENCE IN ENCLOSURE AREA

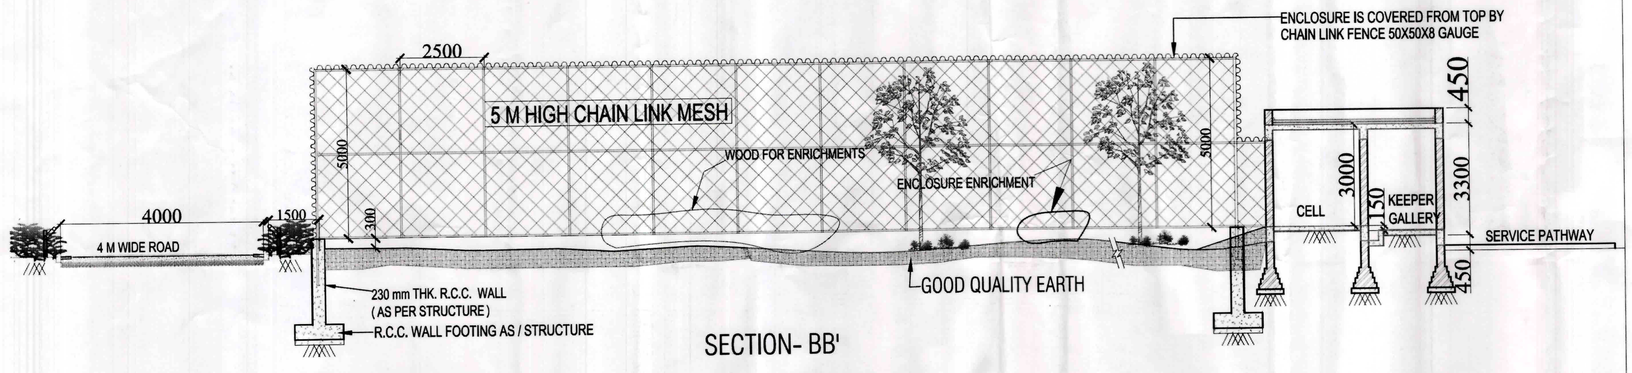

SECTION- BB'

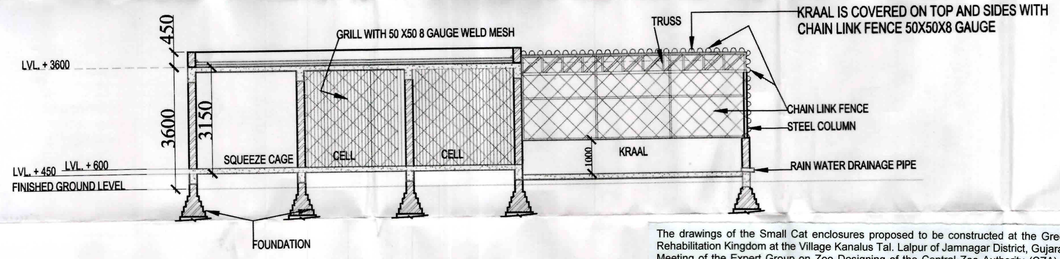

SECTION -AA'

The drawings of the Small Cat enclosures proposed to be constructed at the Greens Zoological Rescue and Rehabilitation Kingdom at the Village Kanalus Tal. Lalpur of Jamnagar District, Gujarat were approved by the 91st Meeting of the Expert Group on Zoo Designing of the Central Zoo Authority (CZA) held on 23-24.01.2020 and communicated to the Zoo vide this office letter No. 20-1/2019-CZA(PKR)/2183/2020, dated 06.02.2020.

Authenticated
DIG (HQ), CZA

डॉ. सोनाली घोष / DR. SONALI GHOSH
उप वन महानिदेशक (मुख्यालय)
Dy. Inspector General of Forests (H.Q.)
केन्द्रीय चिड़ियाघर प्राधिकरण / Central Zoo Authority
पर्यावरण, वन और जलवायु परिवर्तन मंत्रालय
Ministry of Environment, Forest & Climate Change
भारत सरकार, नई दिल्ली / Govt. of India, New Delhi

Central Zoo Authority

REFERENCE DOCUMENTS/DRAWINGS

DRAWING NO.	DRAWING TITLE	REV.

For Reliance Industries Ltd.
Authorised Signatory

DRG. CATEGORY:
[1] FOR SUBMISSION

DRAWN BY: Signature & Name AR.JITENDRA
Date 15-01-2020
CHECKED BY: Signature & Name

REV.NO.	REVISIONS	DATE	DRN	CHK	APP	PM

PROJECT:
GREENS ZOOLOGICAL, RESCUE & REHABILITATION KINGDOME, JAMNAGAR, GUJARAT.

TITLE:
SMALL CAT ENCLOSURE SECTIONS AT RESCUE AND REHABILITATION CENTRE AT GZRRK, JAMNAGAR, GUJARAT.

ARCHITECTS:
" GENESIS CONSULTANTS"
167 / F, Second floor , Sarai julena, New Delhi-110025
Email: architectjitendrasingh@gmail.com, contact: 08957665400, 08750323195
Jitendra

SCALE 1:100

DRG. NO.
SMALL CAT RESCUE / SUBJ. 05(C)

NORTH
N