



Master (Layout) Plan of Abhera Biological Park, Kota (relocation of Kota Zoo) was approved by the Technical Committee of the Central Zoo Authority in its 81st meeting held on 24th January, 2017 vide agenda No.10(1).



MASTER LAYOUT PLAN ABHERA BIOLOGICAL PARK, KOTA

0 20 40 60 80 100 150 200 250
SCALE IN METER

ABHERA BIOLOGICAL PARK
AREA
BIOLOGICAL PARK AREA - 89 Hec
Including Safari and Lake Edge
Development
Tiger Safari - 18 Hec
Buffer Zone 400mt. W - 36 Hec

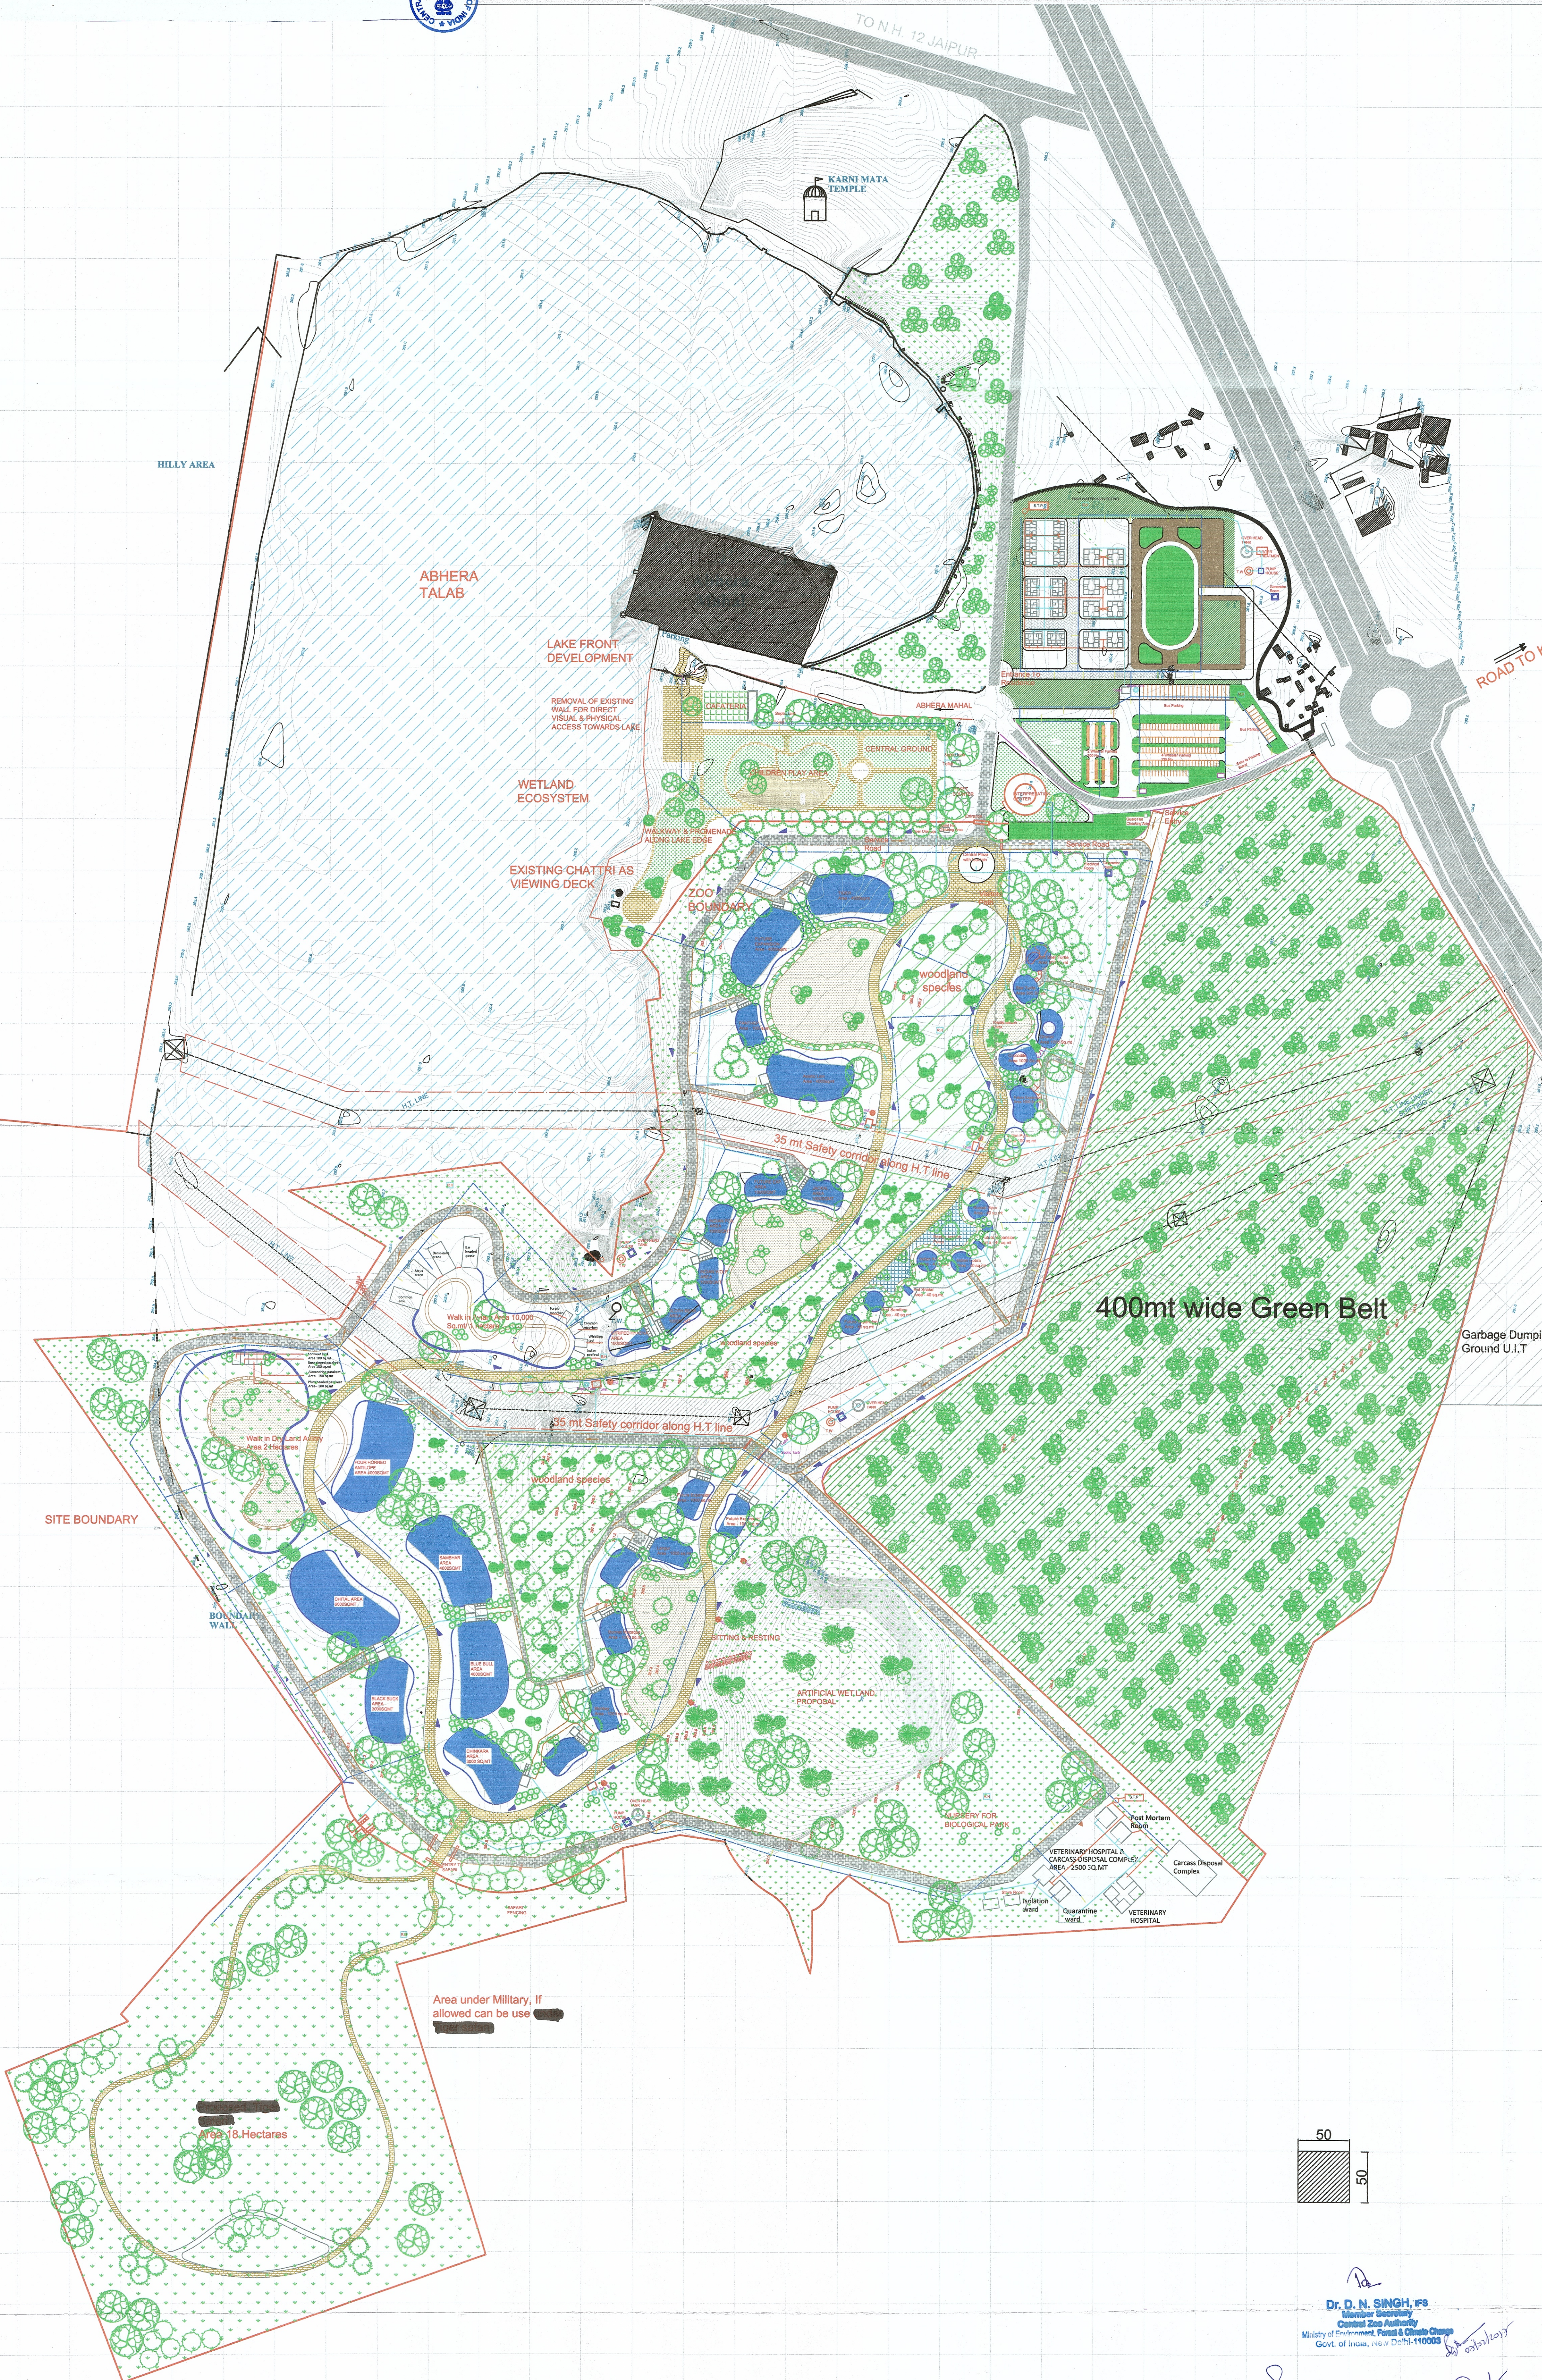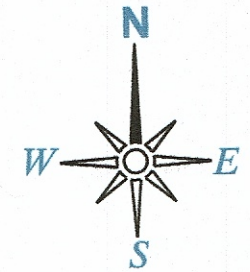

Mammals		
Bengal Tiger	Panther tigris tigris	4000
Future Expansion		4000
Panther	Panthera pardus	2000
Asiatic Lion	Panthera leo persica	4000
Jackal	Canis aureus	1000
Future Exp.	Future Exp.	1000
Indian Fox	Vulpes bengalensis	1000
Indian wolf	Canis lupus pallipes	1000
Hyena	Hyena hyaena	1000
Sloth Bear	Melursus ursinus	1500
Birds		
Demoiselle crane	Grus virgo	400
Sarus crane	Grus antigone	400
Common emu	Dromolus novaehollandiae	400
Bar headed goose	Anser indicus	400
Purple moorhen	Porphyrio porphyrio	100
Common moorhen	Gallinule chloropus	100
Whistling teal	Dendrocygna bicolor	100
Wet Land Aviary		1 Hec
Dry Land Aviary		2 Hec
Tiger Safari		18 Hec
Birds		
Alexandrine parakeet	P.eupatria	100
Plum headed parakeet	P.cyanoccephala	100
Rose ringed parakeet	Psittacula krameri	100
Lori keet bird		100
Mammals		
Four horned antelope	Tetracerus quadricornis	3000
Sambhar	Cervus unicolor	4000
Chital	Axis axis	6000
Blue bull	Boselaphus tragocamelus	4000
Black buck	Antelope cervicapra	3000
Chinkara	Gazella bennettii	2000
Future eXP.		
Monkey	Macaca mulata	1000
Bonnet macaque	Macaca radiata	1000
Future eXP.		
Langur	Semnopithecus entellus	1000
Indian porcupine	Hystrix indica	200
Reptiles		
Future eXP.		
Red sandboa	Eryx johnii	40
Rat snake	Ptyas mucosus	40
Common Indian krait	Bungarus caeruleus	40
Indian cobra	Naja naja	40
Russel viper	Daboia russelli	40
Future eXP.		
Indian python	Python molurus	100
Future Exp.		
Crocodile	Crocodylus palustris	1000
Gharial	Gavialis gangeticus	1000
Star tortoise	Geochelone elegans	300
Indian soft shell turtle	Chitra indica	300

Administration Building		700
Interpretation Centre		1300
Veterinary Hospital		300
Carcass Disposal Complex		1000
Quarantine ward		
Isolation ward		
Post Mortem Room		
Slaughter House		
Services & Utilities		
Amenities & Toilet		5 nos
Over Head Water Tank		3 nos
Generator Room		1 nos
Pump House/ Tank		3 nos
Tube well		3 nos
Septic Tank		6 nos
Staff Quarters		
Officer Quarters Type - I	8 nos	200
Officer Quarters Type - II	8 nos	90
Staff Quarters	12 nos	60
Guard Huts	4 nos	50

LEGEND		
Building		Hut
Service Road		Over head tank
Primary Public Path		T.W
Secondary Public Path		Pump House
Moat		Septic Tank
Water Pipe Line		Sewage Treatment Plant
Water Body		Rain water Harvesting
Landscape Garden		Generator Room
Green Belt		Electrical Line
Enclosure		Electrical Pole
Drainage Flow direction		Sewage Line
Woodland		Site Boundary

DEPARTMENT OF FOREST WILDLIFE,
KOTA, RAJASTHAN

Submitted by -
Ar. Rahul Khandelwal
Landscape Architecture & Landscape Planning

Studio Manterva
44/80, Kiran Path, Mansorowar, Jaipur 302020, Rajasthan
E-mail : studiomanterva@gmail.com contact no. - +91-4140-73257

Dr. D. N. SINGH, IAS
Minister, Government of Rajasthan
Ministry of Environment, Forest & Climate Change
Govt. of India, New Delhi-110003